Project: Media Room

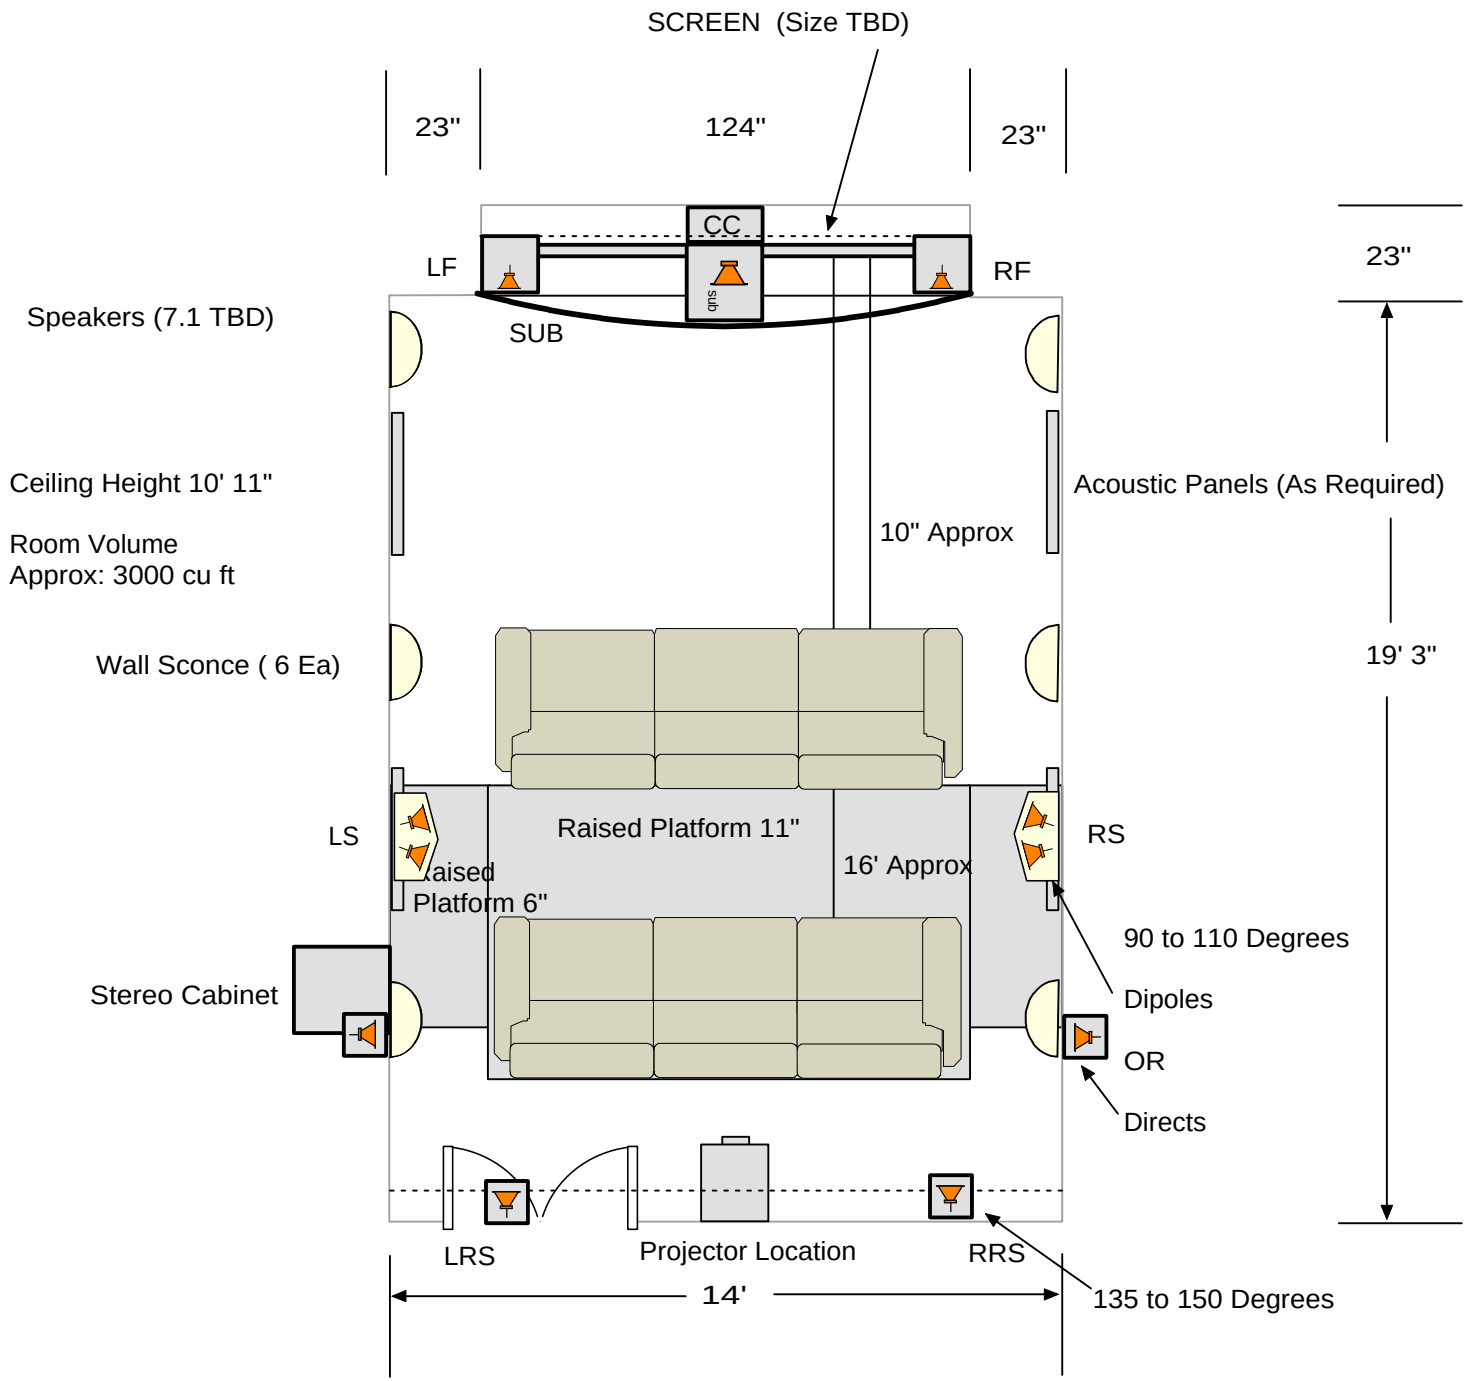

NOTE: Preferred seating will be approximately 16' from screen.